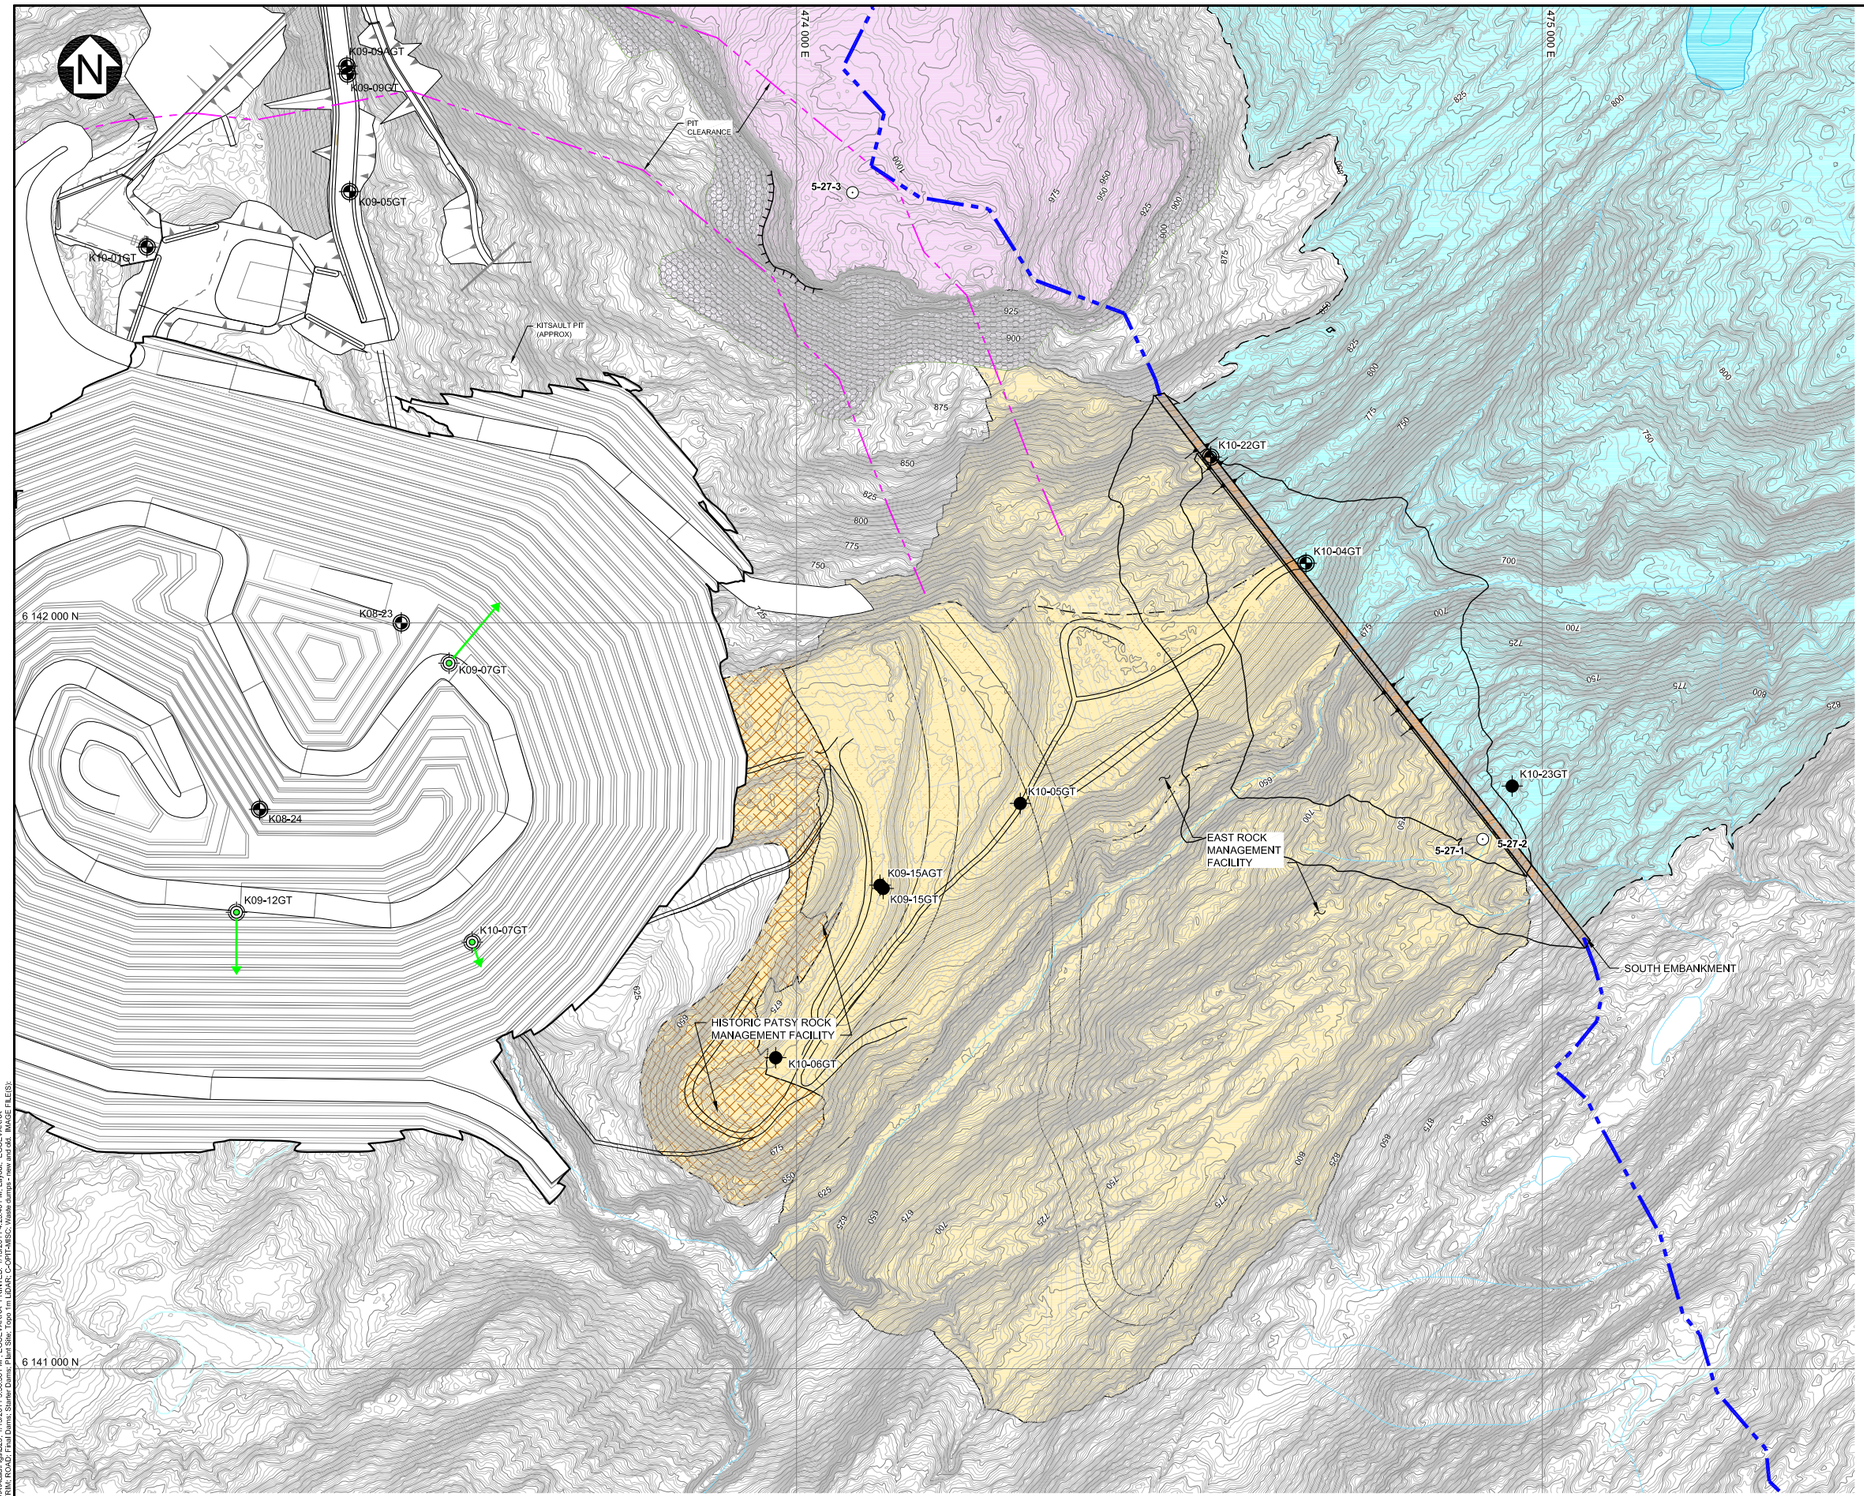

SOUTH EMBANKMENT WITH EAST ROCK MANAGEMENT FACILITY

SCALE A

LEGEND:

- K09-15GT — MONITORING WELLS
- K08-23 — STANDPIPES
- K10-21GT — DRILLHOLE (WITH NO INSTALLATION)
- K09-07GT — NESTED VIBRATING WIRE
- VC10-122 — COMPLETED VIBRACORE HOLE
- TALUS
- LAVA FLOW
- CATCHMENT BOUNDARY

NOTES:

1. COORDINATE GRID IS UTM NAD83, ZONE 9 (U).
2. CONTOUR INTERVAL SHOWN IS 1 METRES.
3. ALL DIMENSIONS ARE IN METRES, UNLESS NOTED OTHERWISE.
4. PIT PHASES RECEIVED FROM WARDROP NOV. 24, 2009.
5. THE AVANTI CLAIM BOUNDARY (MINERAL TENURE AREA), MINING LEASE AREA AND DISTRICT LOTS WERE RECEIVED FROM McELHANNEY ON MAR. 05, 2010.
6. PLANTSITE OPTION RECEIVED FROM AMEC SEPT. 1, 2010.

SCALE A: 80 40 0 100 200 300 400 m

REV	DATE	DESCRIPTION	DESIGNED	DRAWN	CHK'D	APP'D
0	13JAN'11	ISSUED WITH REPORT	JS	AN	BB	KJB

AVANTI KITSAULT MINE LTD

KITSAULT PROJECT

EAST ROCK MANAGEMENT FACILITY GEOTECHNICAL SITE INVESTIGATION PLAN

Knight Piésold CONSULTING

P/A NO. VA101-343/6 | REF NO. 1

FIGURE 4.3 | REV 0

SAVED: M:\101\00343\06\A\acad\Fig4-23, 1/13/2011 3:50:56 PM , EDUEVARDA PRINTED: 1/13/2011 4:26:40 PM, Layout: EDUEVARDA
XREF FILE(S): Features_TRIM; ROAD; Field Dams; Stamp Dams; Plant Site; Topo; Im LIDAR; C-APIT-4650; Waste dumps+new pnd d4; IMAGE FILE(S):